

DRAWING INDEX

GENERAL

G0 COVER SHEET

ARCHITECTURE

A1 CONTEXT AERIAL MAP
RH-1 RENDERING
RH-2 RENDERING
RH-3 RENDERING
RH-4 EXTERIOR ELEVATIONS
RH-5 EXTERIOR ELEVATIONS
RH-6 EXTERIOR ELEVATIONS
RH-7 EXTERIOR ELEVATIONS
RH-16 SCHEMATIC DETAILS

CIVIL

G2 EXISTING CONDITION
G3 PERMITTED CONDITIONS
G4 SHOPPING CENTER LOCATION MAP
C2 SITE MAP

PHOTOMETRICS

ES102 SITE LIGHTING LOCATIONS PLAN
LT-RH3 PHOTOMETRIC PLAN
LT-001 BLDG EE AND WB LIGHTING CUTSHEETS

PROJECT TEAM

OWNER/DEVELOPER
SIMON PROPERTIES
228 WEST WASHINGTON STREET
INDIANAPOLIS, IN 46204
(317) 263 - 7106

ARCHITECT
RH ARCHITECTURE & DESIGN
JORDAN BROWN, SVP
15 KOCH RD
(415) 924 - 1005
JBROWN4@RH.COM

SURVEYOR
BKF ENGINEERS
1730 N. FIRST STREET, SUITE 600
SAN JOSE, CA 95112
(408) 467 - 9100

CIVIL ENGINEER
MIKE MOWERY, PE
KIMLEY-HORN AND ASSOCIATES, INC.
4637 CHABOT DRIVE, SUITE 300
PLEASANTON, CA 94588
(925) 398-4852

LANDSCAPE
MATTHEW MORGAN, PLA, ASLA
KIMLEY-HORN AND ASSOCIATES, INC.
100 SAN FRENANDO STREET, SUITE 250
PLEASANTON, CA 94588
(408) 785 - 3518
MATTHEW.MORGAN@KIMLEY-HORN.COM

ELECTRICAL
ANTHONY BASDEN
GAUSMAN & MOORE
1700 HIGHWAY 36 WEST, SUITE 700
ROSEVILLE, MN 55113
(651) 604 - 3175
ABASDEN@GAUSMAN.COM

PROJECT INFORMATION


ADDRESS	660 STANFORD SHOPPING CENTER, PALO ALTO, CA 94304
APN	142-01-009
ZONING CLASSIFICATION	(CC) COMMUNITY COMMERCIAL
PARCEL AREA	51.72 AC
SITE AREA	3.10 AC
LOT COVERAGE	
REQUIRED	N/A
PROPOSED	0.42
FAR	
REQUIRED	N/A
PROPOSED	0.63
SETBACKS (REQUIRED)	
FRONT	N/A
REAR	N/A
SIDE	N/A

PROPOSED BUILDING SUMMARY

	CONSTRUCTION TYPE	OCCUPANCY GROUP	BUILDING HEIGHT	BUILDING AREA
RESTORATION HARDWARE	TYPE IIB, UNRATED NONCOMBUSTIBLE CONSTRUCTION	"M" MERCANTILE, RETAIL CENTER - HOME FURNISHINGS AND ACCESSORIES - ONE TENANT ONLY	50'-0"	41,850 (SF)

ARCHITECTURAL REVIEW BOARD PLANS
FOR
STANFORD SHOPPING CENTER

660 STANFORD SHOPPING CENTER
PALO ALTO, CA 94304

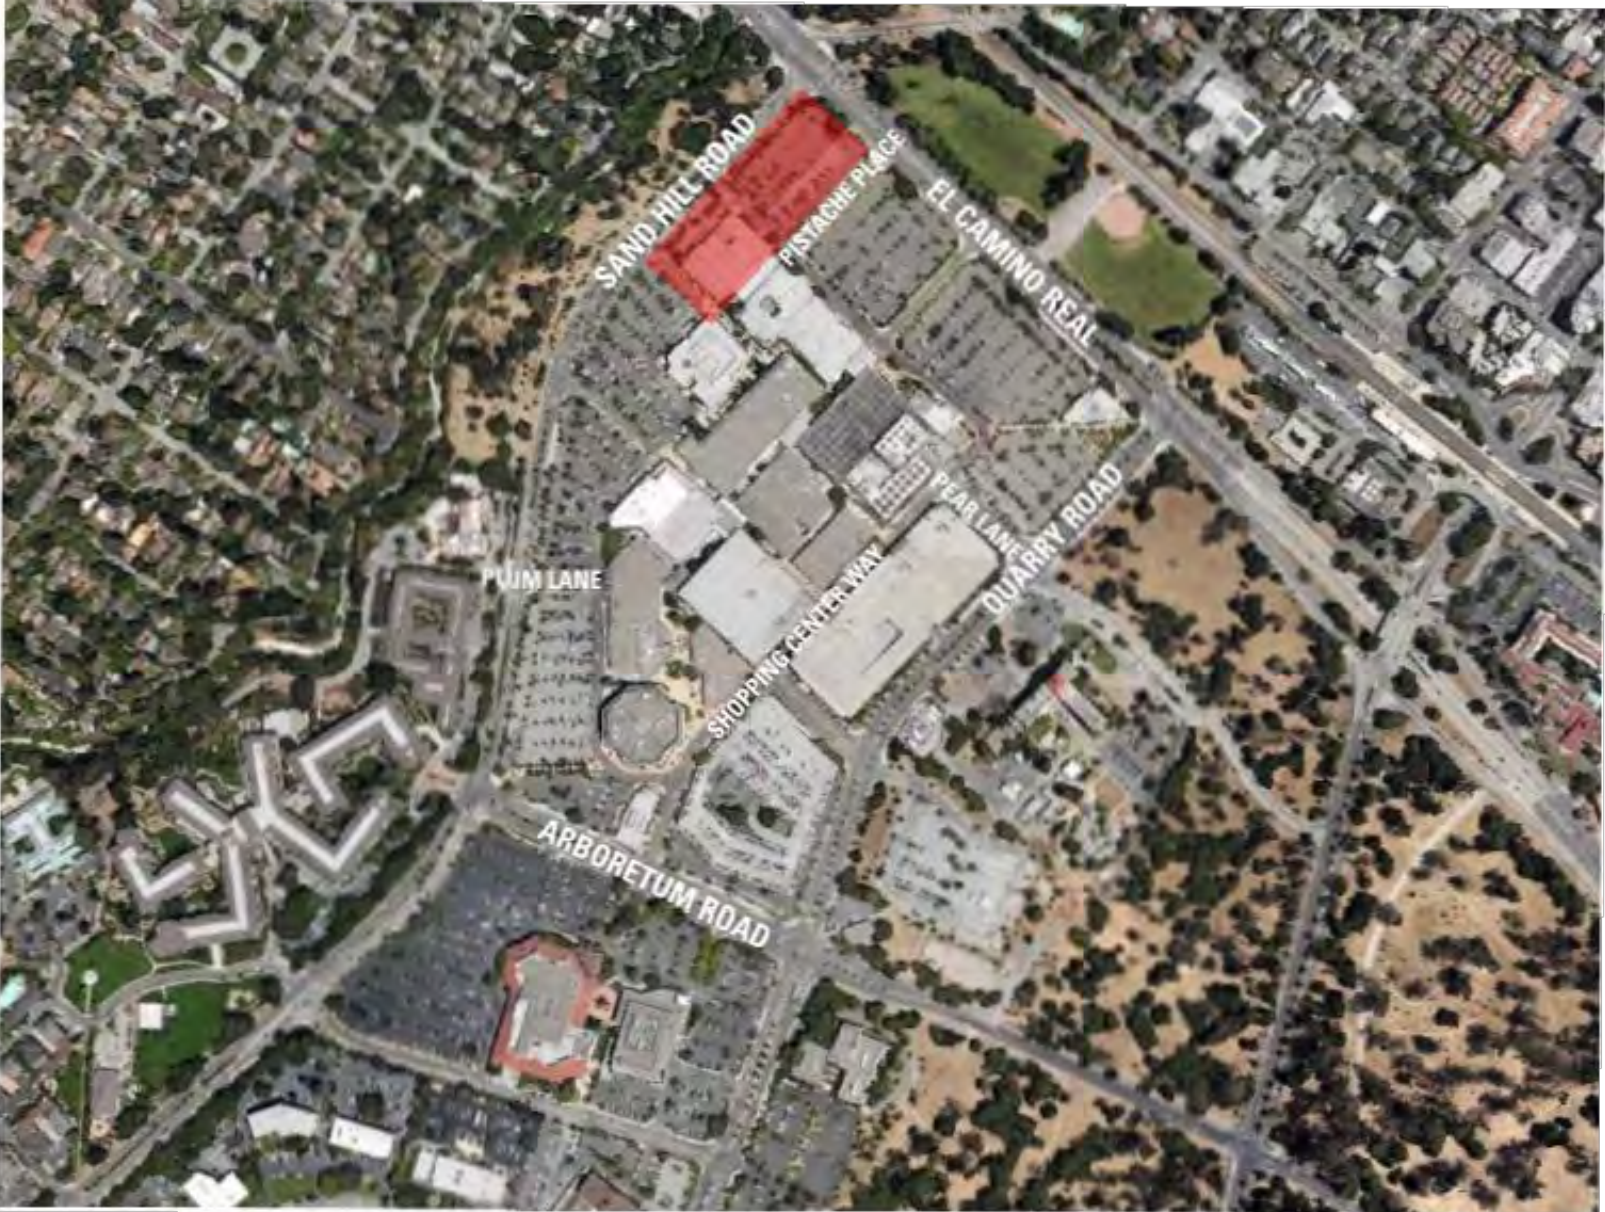

VICINITY MAP
SCALE: NTS



TOTAL BICYCLE PARKING, SITE PARKING, EV AND ACCESSIBLE SPACE
CALCULATIONS INCLUDED IN SITE INFRASTRUCTURE BUILDING PERMIT
#2000-00181 AND AREB APPROVAL #19PLN-00110











2 WEST ELEVATION
SCALE: 1/8" = 1'-0"



1 WEST ELEVATION (PROPOSED DESIGN)
SCALE: 1/8" = 1'-0"



2 NORTH ELEVATION (ORIGINAL DESIGN)
SCALE: 3/32" = 1'-0"



1 SOUTH ELEVATION (PROPOSED DESIGN)
SCALE: 1/8" = 1'-0"



2 EAST ELEVATION (ORIGINAL DESIGN)
SCALE: 1/8" = 1'-0"




1 EAST ELEVATION (PROPOSED DESIGN)
SCALE: 1/8" = 1'-0"



2 | **SOUTH ELEVATION (ORIGINAL DESIGN)**
SCALE: 1/8" = 1'-0"



1 | **SOUTH ELEVATION (PROPOSED DESIGN)**
SCALE: 1/8" = 1'-0"

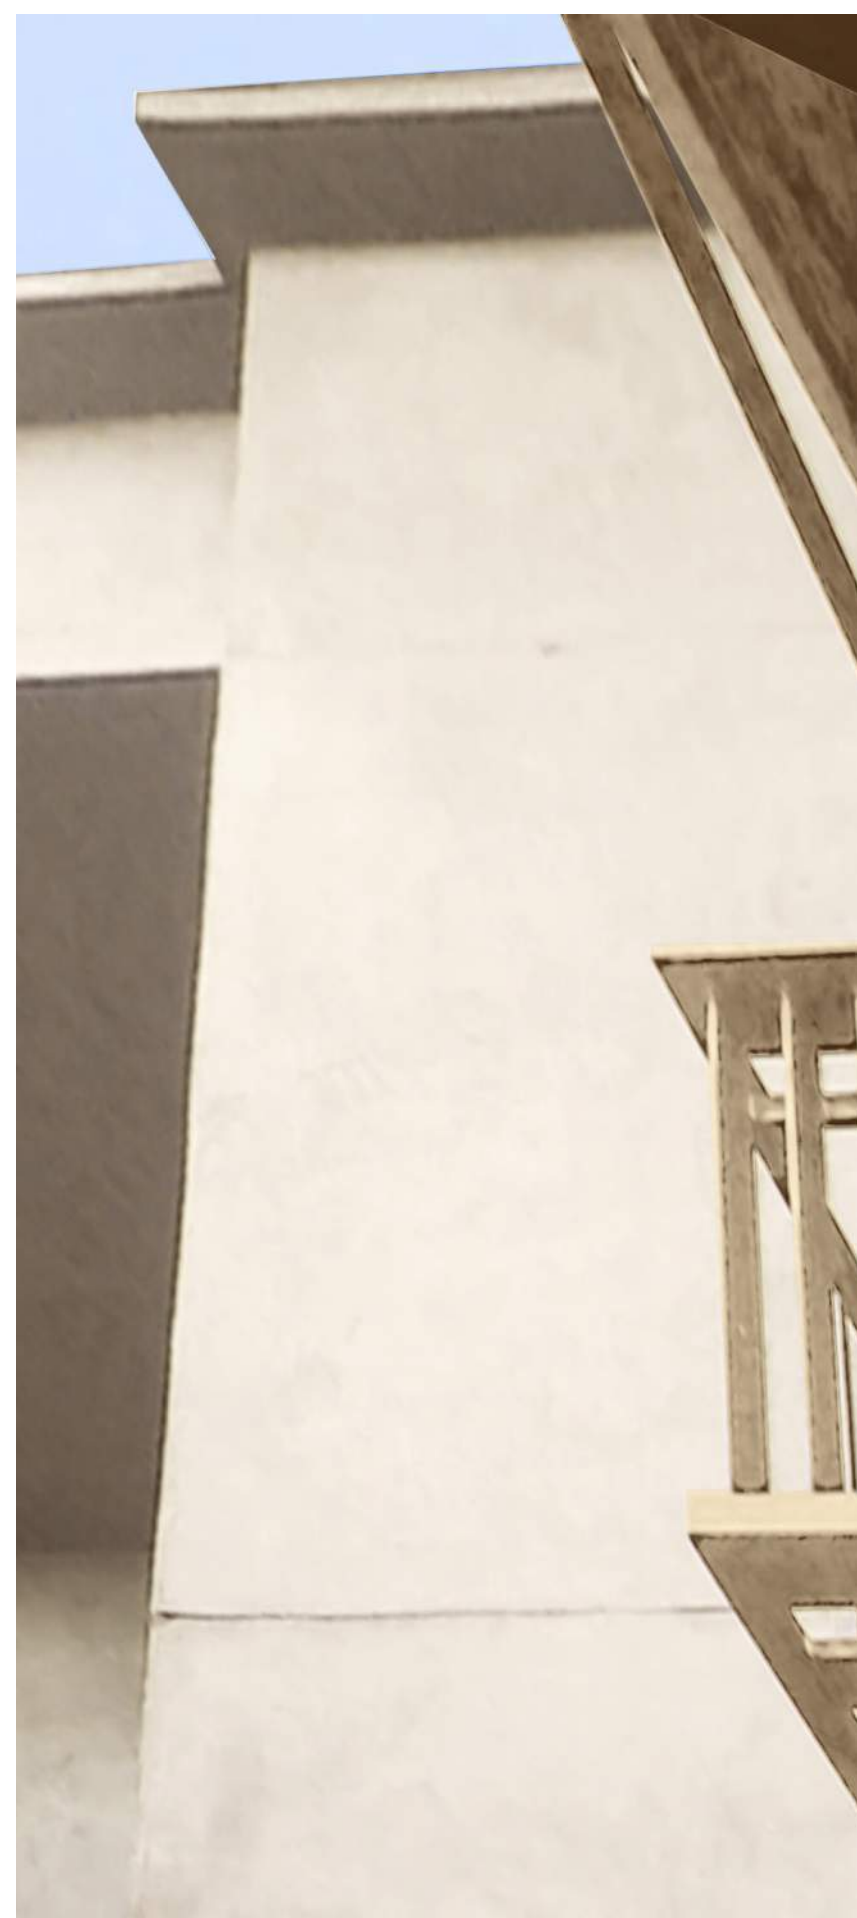

A




B




C



D

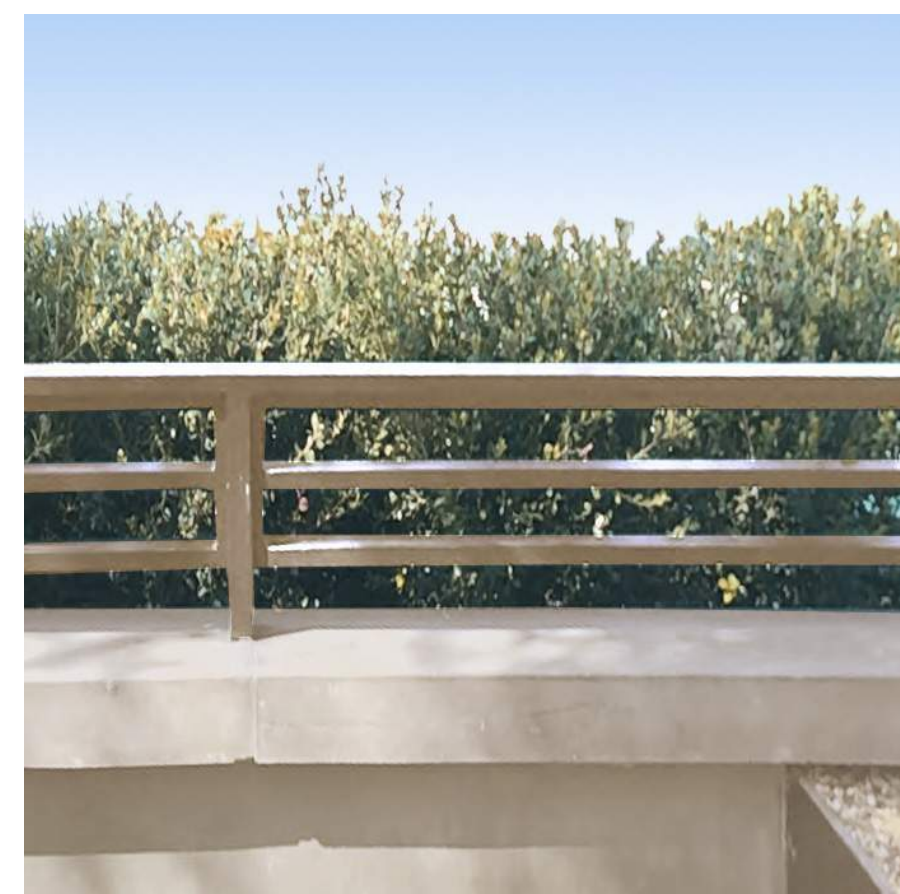


E

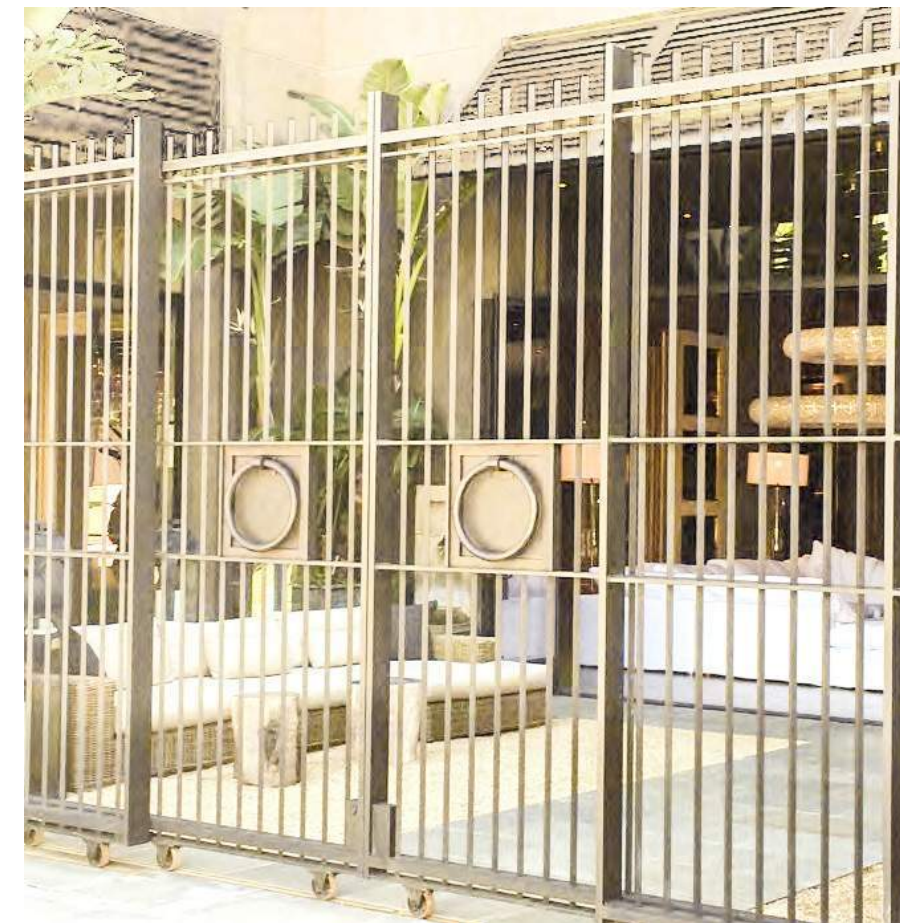


F



G

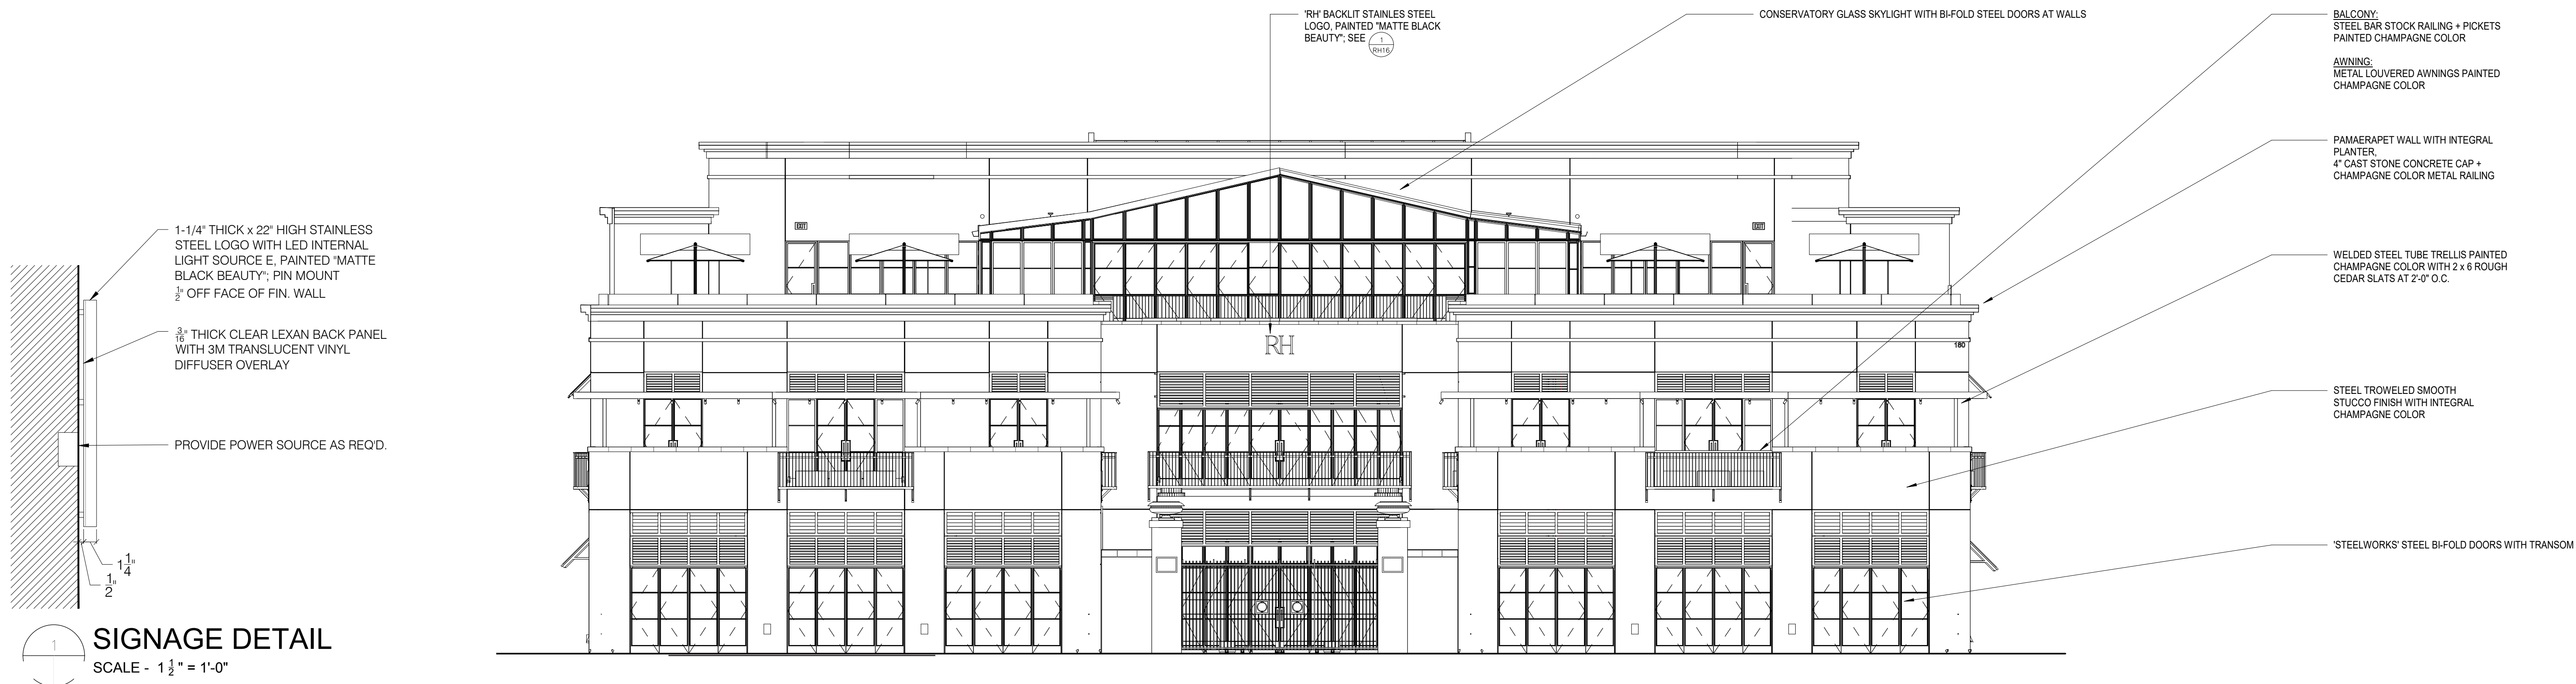


Plotted By: Ciudad, Sarah Sheet Set: KHA Layout: G4 SHOPPING CENTER LOCATION MAP April 25, 2023 02:40:26pm K:\BAY_LDEV\197145004 - Simon - Stanford Bldg EE - MCM\03 CADD\PlanSheets\RH ARB Sheets\G4 Shopping Center Map.dwg
This document, together with the concepts and designs presented herein, is intended only for the specific purpose and client for which it was prepared. Reuse of and improper reliance on this document without written authorization and adaptation by Kimley-Horn and Associates, Inc. shall be without liability to Kimley-Horn and Associates, Inc.

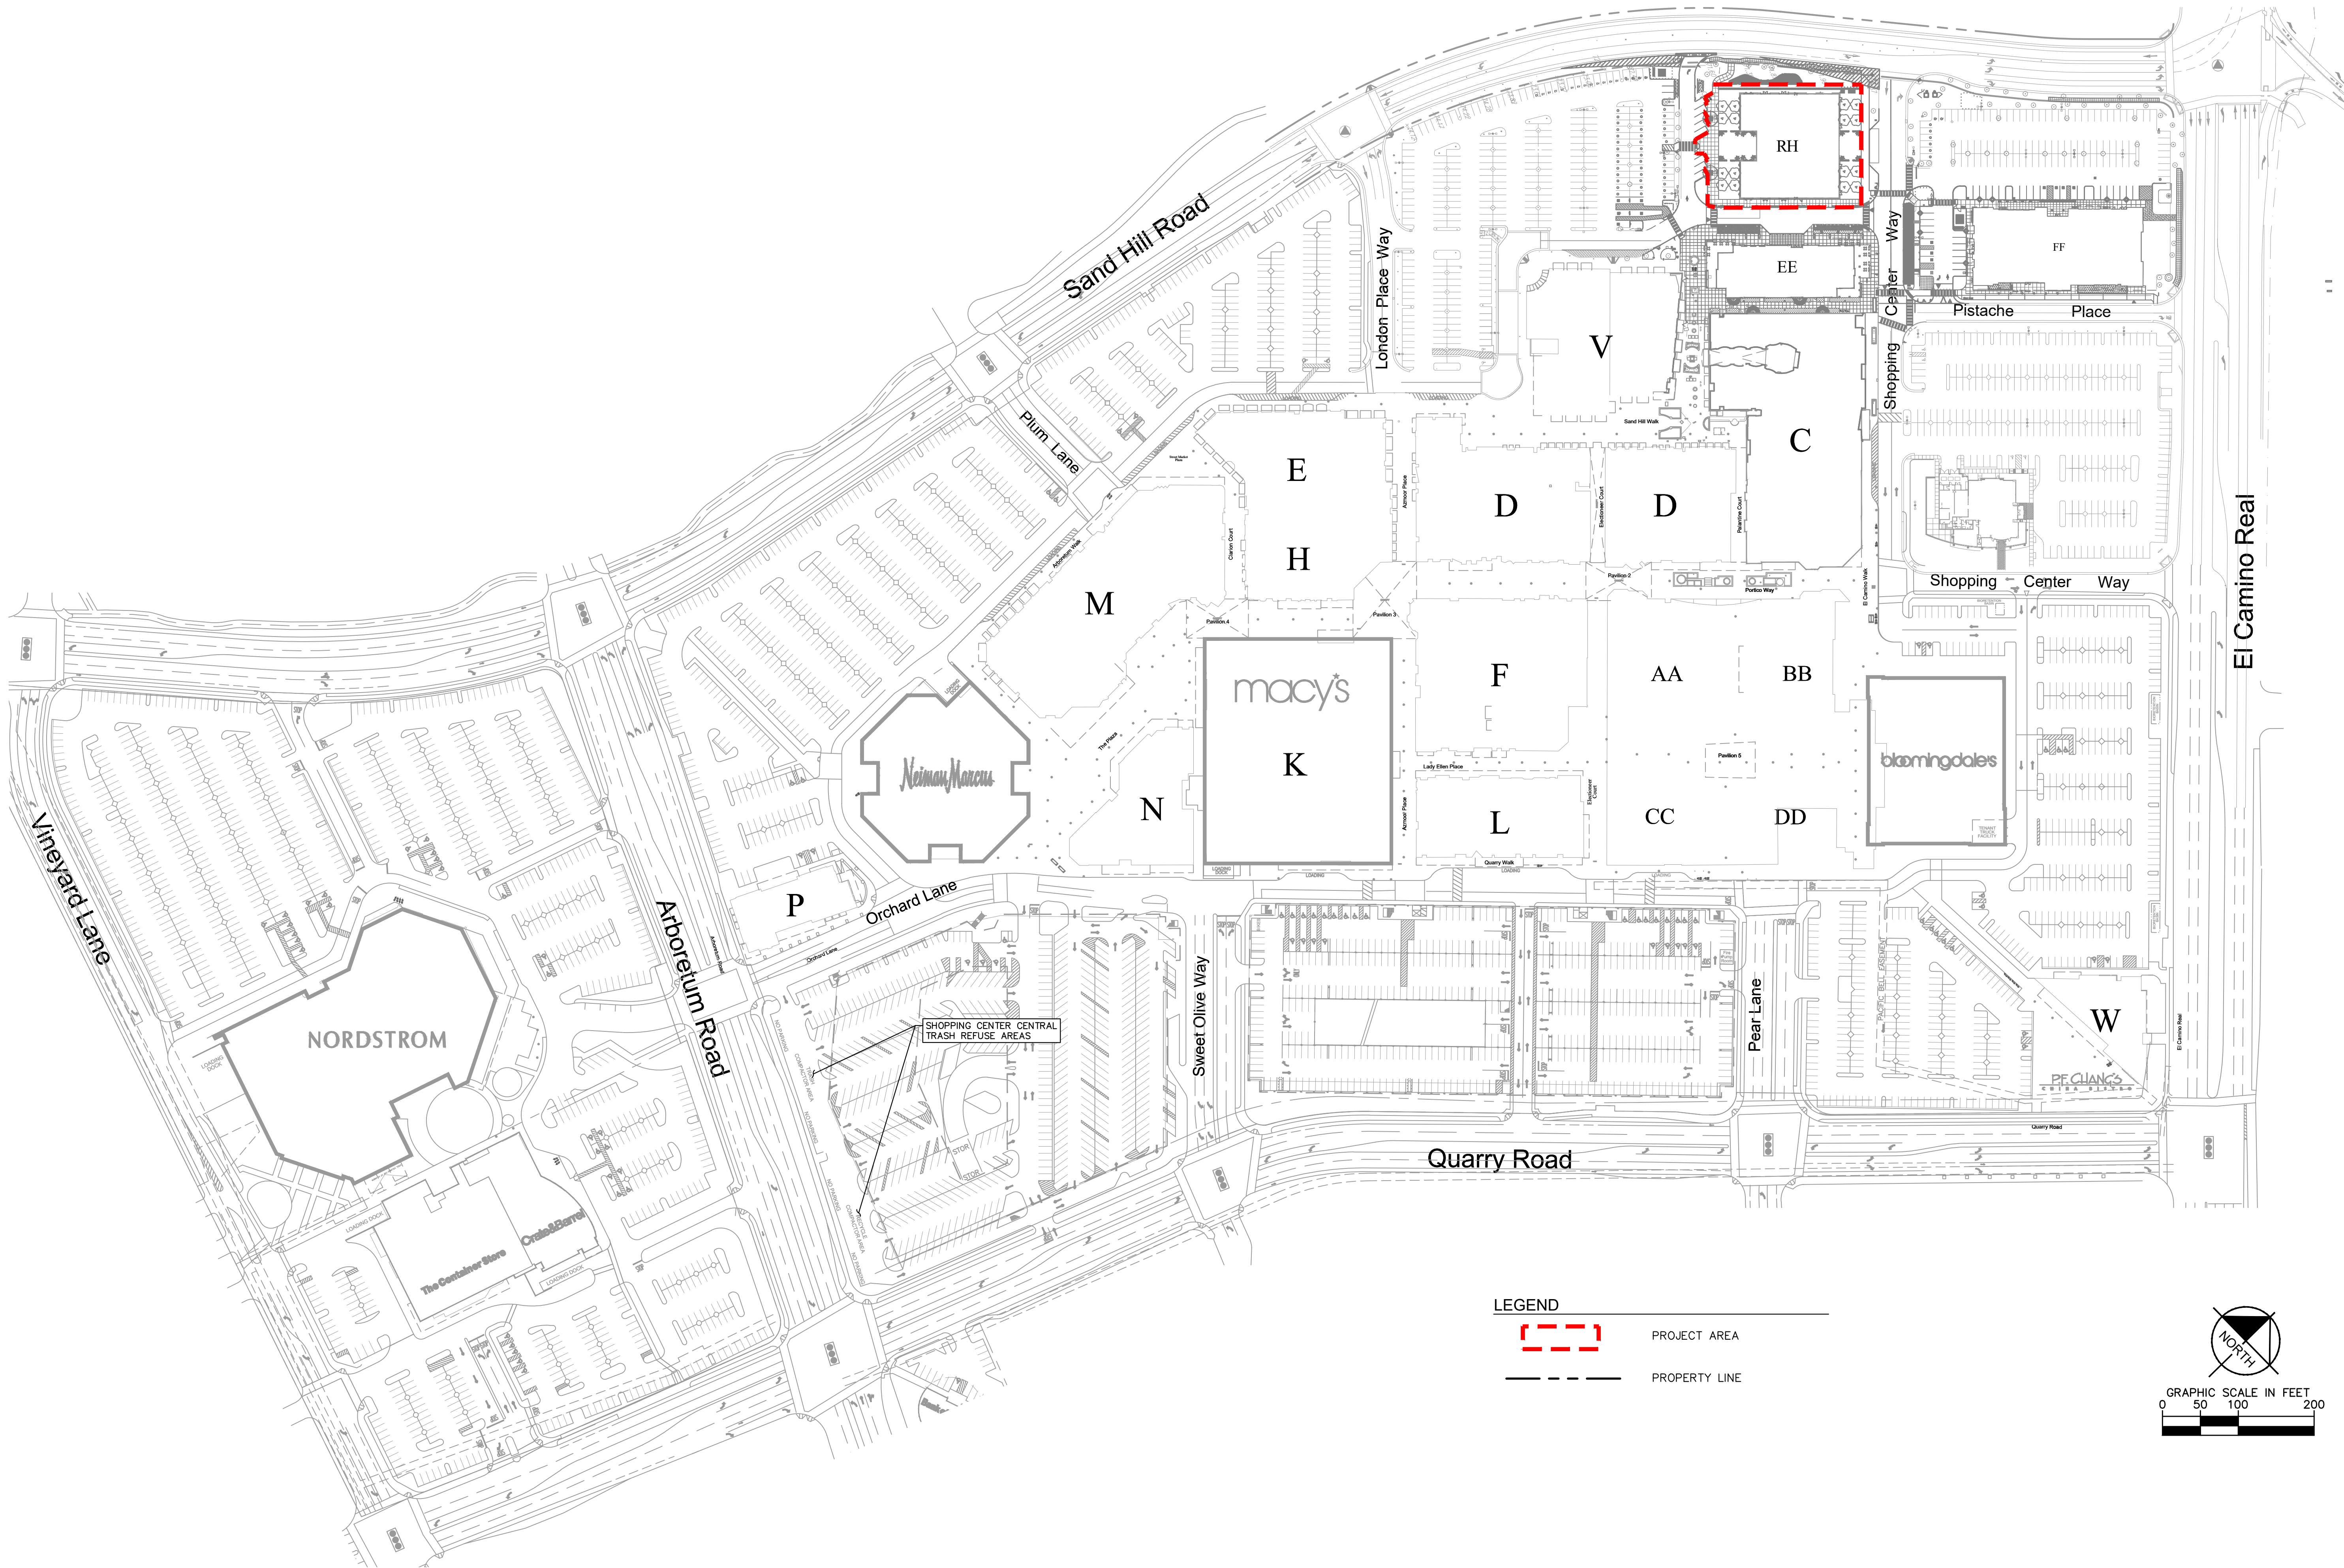

No.	REVISIONS	DATE	BY


 4637 CHABOT DRIVE, SUITE 300 PLEASANTON, CA 94588 PHONE: 925-398-4840 WWW.KIMLEY-HORN.COM © 2019 KIMLEY-HORN AND ASSOCIATES, INC.		STANFORD SHOPPING CENTER PREPARED FOR RH, Inc. CITY OF PALO ALTO CALIFORNIA	SHOPPING CENTER LOCATION MAP	PLANNING APPLICATION NO.	SHEET NUMBER G4
				DATE APRIL 25, 2023	

Plotted By: Ciudad, Sarah Sheet Set: KHA Layout: G2 EXISTING CONDITIONS April 25, 2023 02:38:35pm K:\BAY_LDEV\197145004 - Simon - Stanford Bldg EE - WCM\03 CADD\PlanSheets\RH ARB Sheets\G2 EXISTING CONDITIONS.dwg
This document, together with the concepts and designs presented herein, is intended only for the specific purpose and client for which it was prepared. Reuse of and improper reliance on this document without written authorization and adaptation by Kimley-Horn and Associates, Inc. shall be without liability to Kimley-Horn and Associates, Inc.

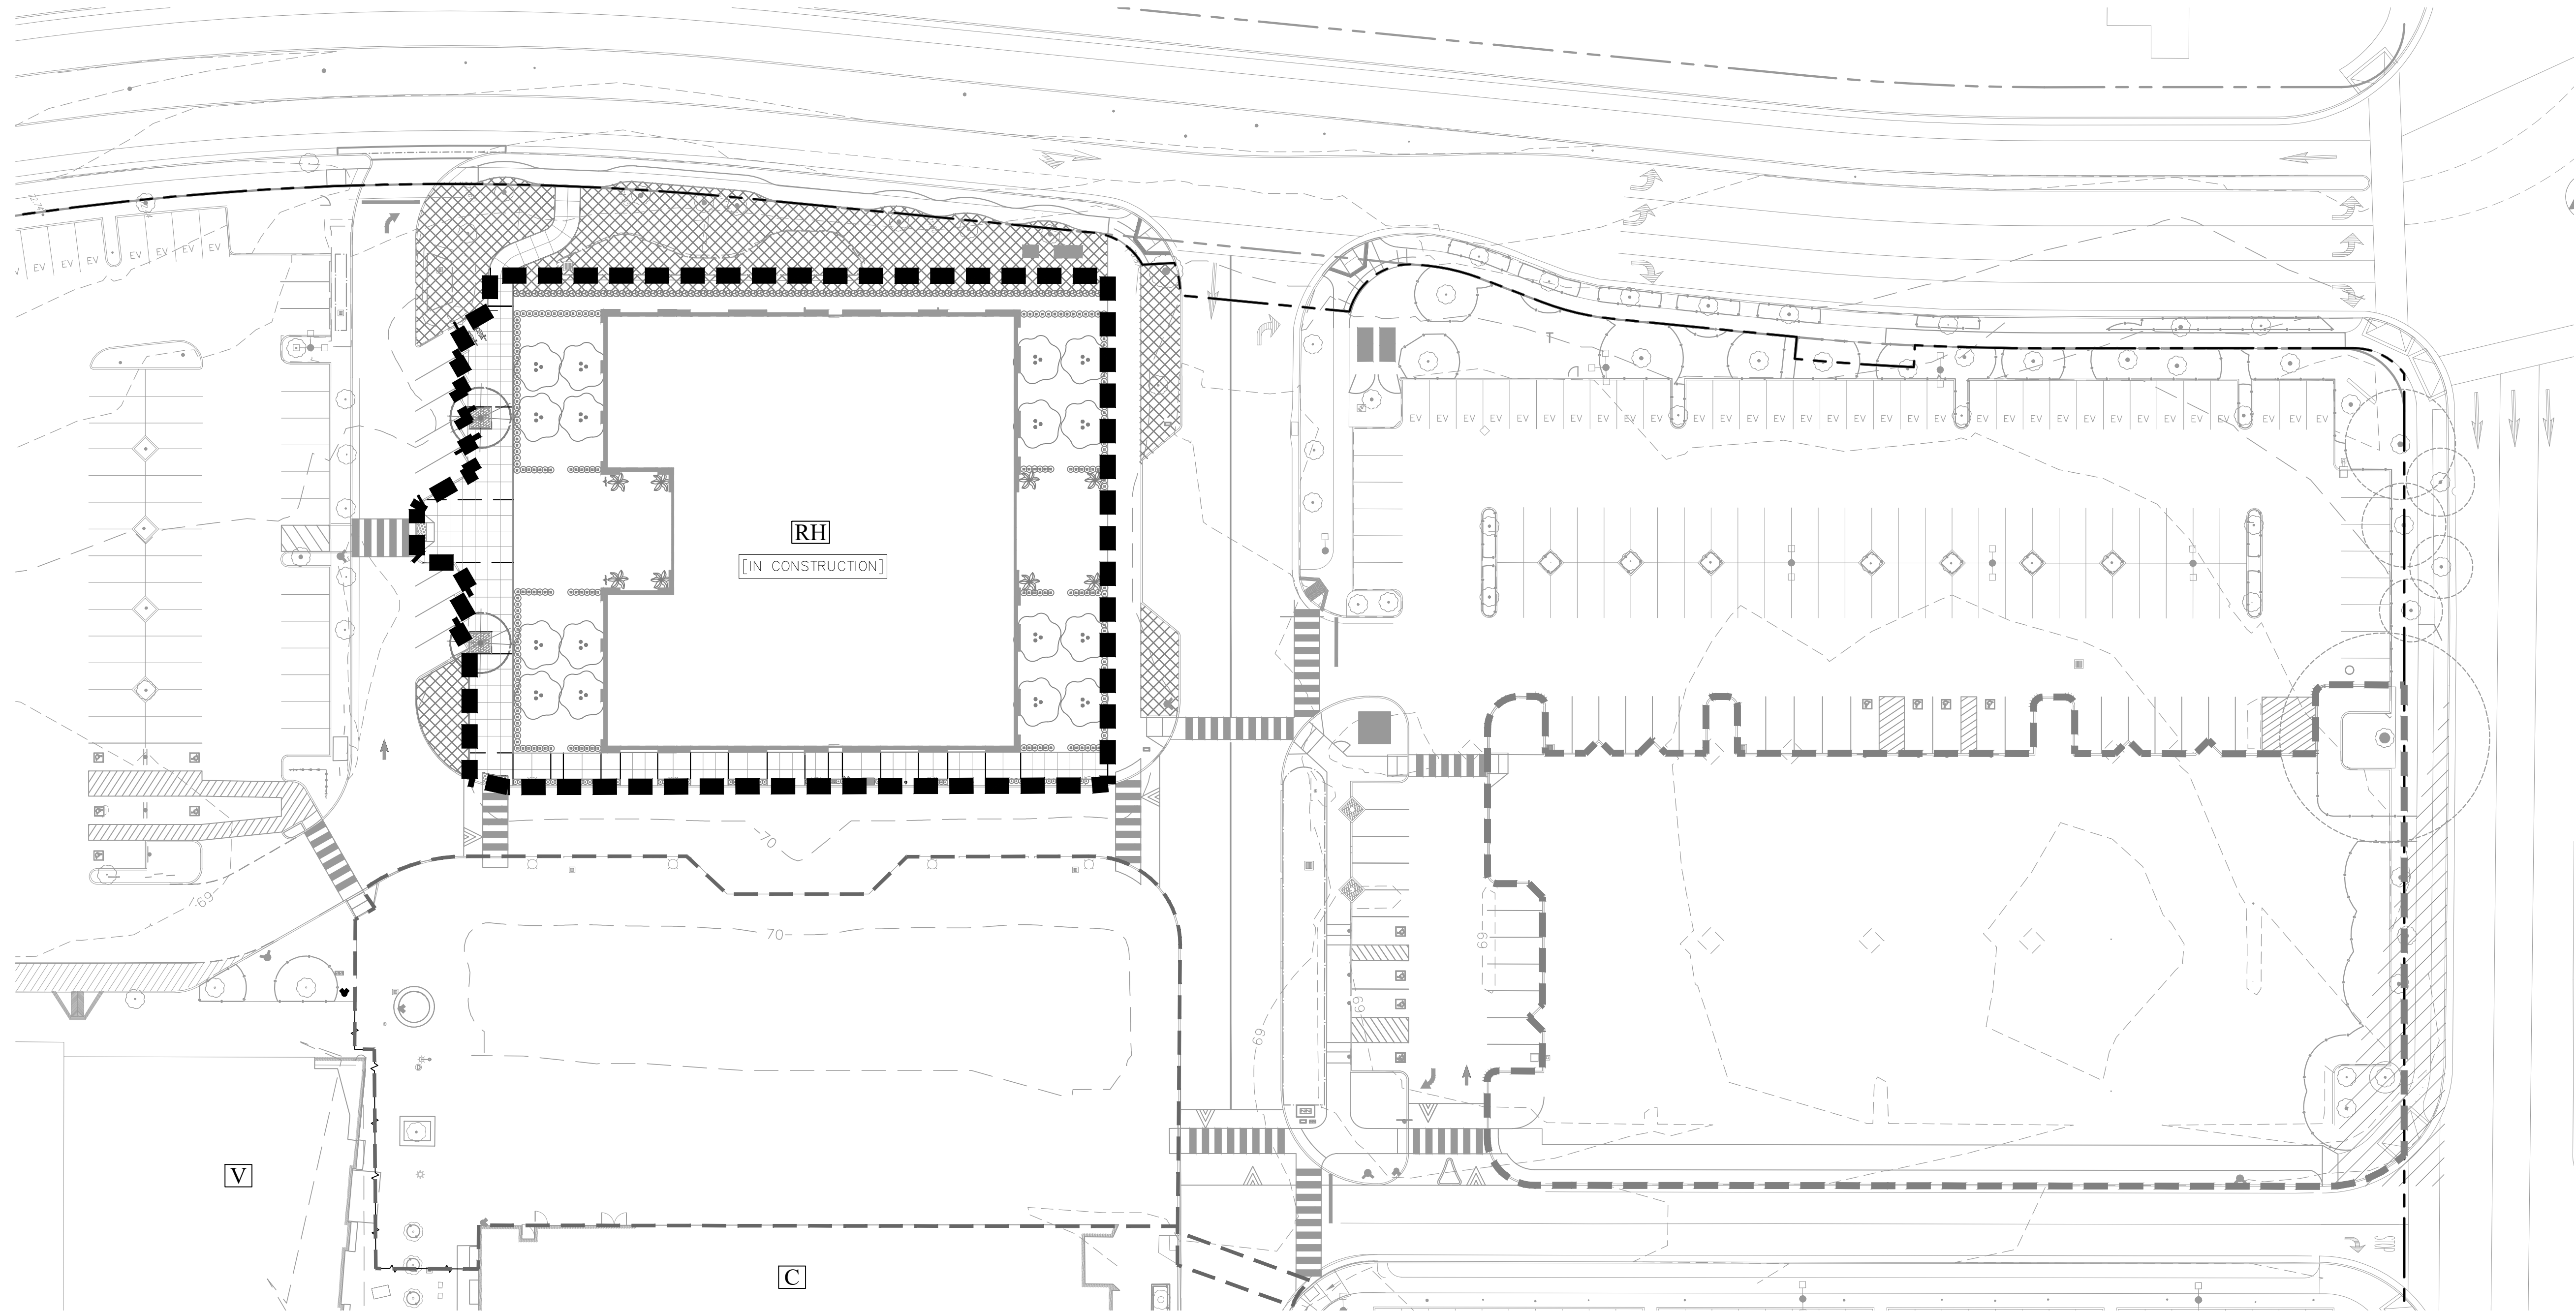


LEGEND

- PROPERTY LINE
- RH PROJECT AREA (PERMIT #21BLD-00579)
- EE PROJECT AREA (PERMIT #22PLN-00049)
- FF PROJECT AREA (PERMIT #20PLN-00003)

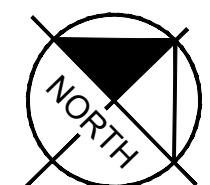

GRAPHIC SCALE IN FEET

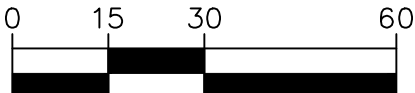

No.	REVISIONS	DATE	BY



4637 CHABOT DRIVE, SUITE 300
PLEASANTON, CA 94588
PHONE: 925-398-4840
WWW.KIMLEY-HORN.COM
© 2019 KIMLEY-HORN AND ASSOCIATES, INC.



STANFORD
SHOPPING CENTER


PREPARED FOR
RH, Inc.

CITY OF PALO ALTO CALIFORNIA



EXISTING CONDITIONS

PLANNING APPLICATION NO.	SHEET NUMBER
DATE APRIL 25, 2023	G2

Plotted By: Ciudad, Sarah Sheet Set: KHA Layout: G3 PERMITTED CONDITIONS April 25, 2023 02:39:42pm K:\BAY_LDEV\197145004 - Simon - Stanford Bldg EE - MCA\G3 CADD\PlanSheets\RH ARB Sheets\G3 PERMITTED CONDITIONS.dwg
This document, together with the concepts and designs presented herein, as an instrument of service, is intended only for the specific purpose and client for which it was prepared. Reuse of and improper reliance on this document without written authorization and adaptation by Kimley-Horn and Associates, Inc. shall be without liability to Kimley-Horn and Associates, Inc.

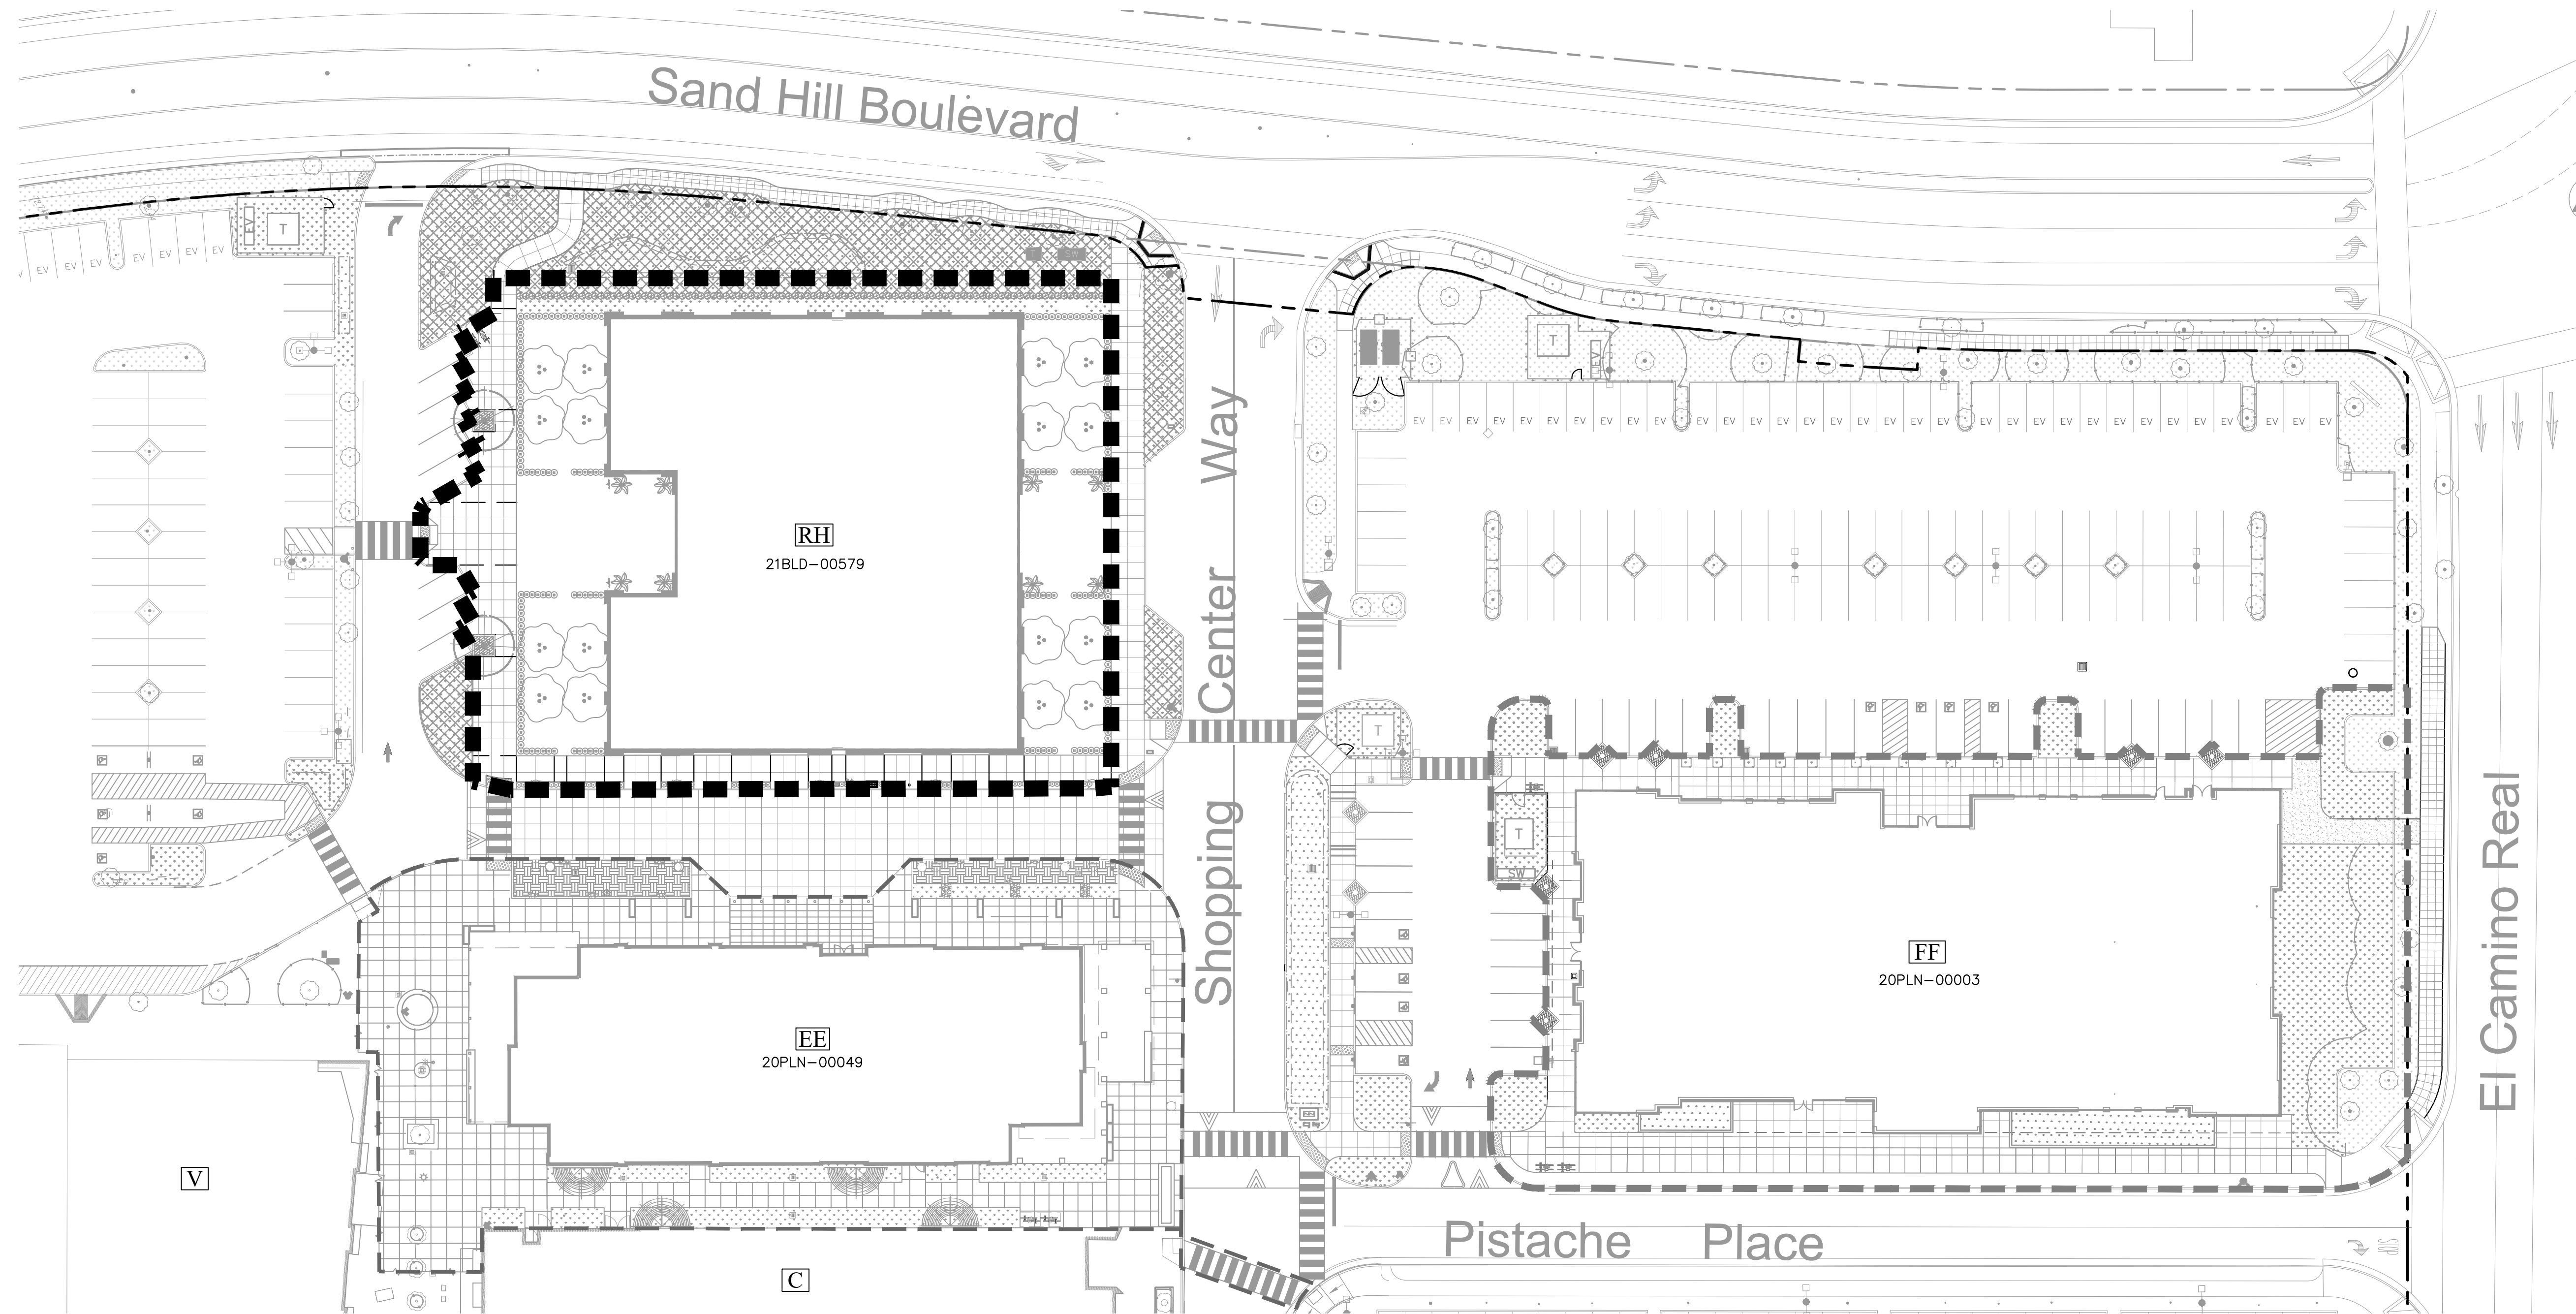

- LEGEND**
- PROPERTY LINE
 - RH PROJECT AREA (PERMIT #21BLD-00579)
 - EE PROJECT AREA (PERMIT #22PLN-00049)
 - FF PROJECT AREA (PERMIT #20PLN-00003)

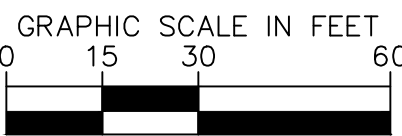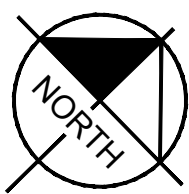

No.	REVISIONS	DATE	BY

Kimley»Horn
4637 CHABOT DRIVE, SUITE 300
PLEASANTON, CA 94588
PHONE: 925-398-4840
WWW.KIMLEY-HORN.COM
© 2019 KIMLEY-HORN AND ASSOCIATES, INC.

RH

**STANFORD
SHOPPING CENTER**
PREPARED FOR
RH, Inc.

CITY OF PALO ALTO

CALIFORNIA

PERMITTED CONDITIONS

PLANNING
APPLICATION NO.

DATE
APRIL 25, 2023

SHEET NUMBER

G3

Plotted By: Marshall, Kate (Brenneman) Sheet Set: KHA Layout: HARDCAPE PLAN May 12, 2023 01:17:36pm K:\SAC_DEV\197432001 - RH Gallery Palo Alto - MJM\CAD\PlanSheets\02 SITE PLAN_ARB.dwg
This document, together with the concepts and designs presented herein, as an instrument of service, is intended only for the specific purpose and client for which it was prepared. Reuse of and improper reliance on this document without written authorization and adaptation by Kimley-Horn and Associates, Inc. shall be without liability to Kimley-Horn and Associates, Inc.



Know what's below.
Call before you dig.

No.	REVISIONS	DATE	BY

Kimley»Horn

4637 CHABOT DRIVE, SUITE 300
PLEASANTON, CA 94588
PHONE: 925-398-4840
WWW.KIMLEY-HORN.COM
© 2019 KIMLEY-HORN AND ASSOCIATES, INC.

RH

STANFORD
SHOPPING CENTER
PREPARED FOR
RH, Inc.

CITY OF PALO ALTO

CALIFORNIA


SITE PLAN

PLANNING
APPLICATION NO.

DATE
APRIL 25, 2023



SHEET NUMBER

C2

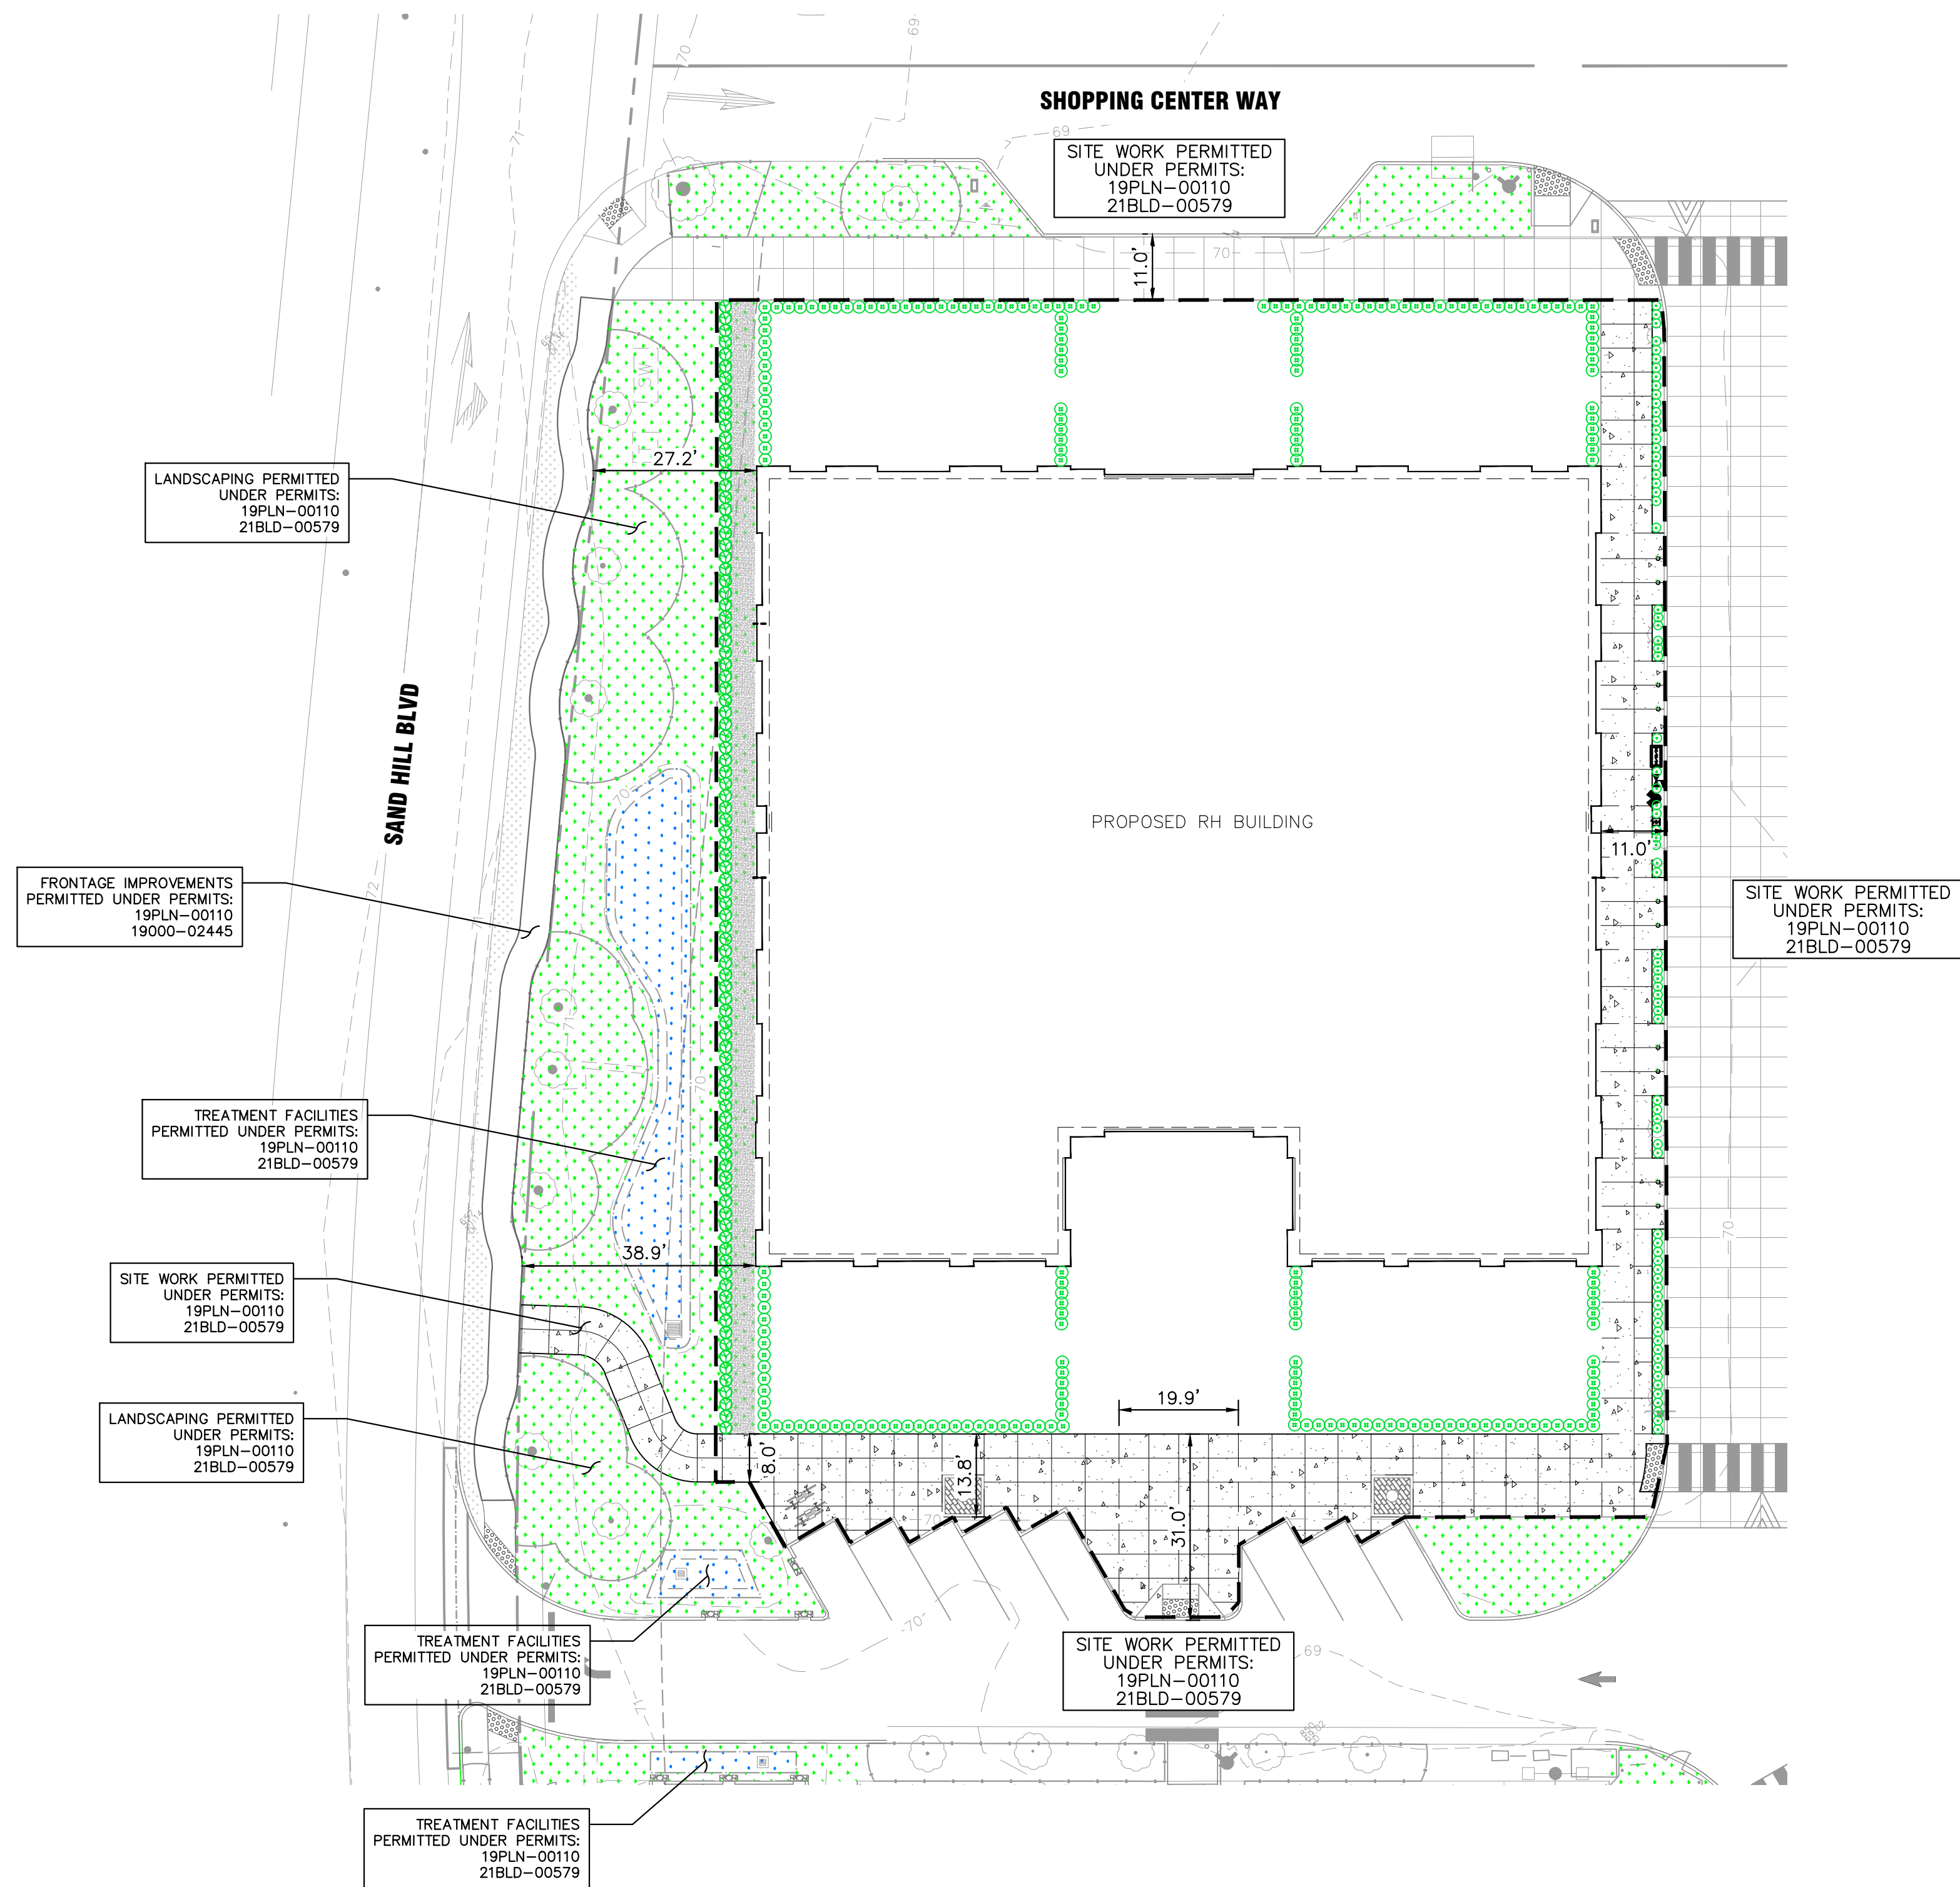


LEGEND

- LIMIT OF WORK
- PEDESTRIAN CONCRETE. REFER TO LANDSCAPE PLAN
- LANDSCAPING AREA
- BIORETENTION TREATMENT AREA
- PROPOSED HEDGE

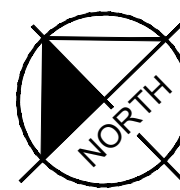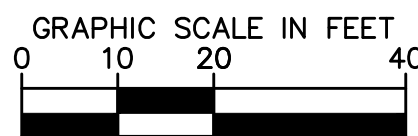


Statistics

Description	Symbol	Avg	Max	Min	Max/Min	Avg/Min
Overall Exterior	+	2.1 fc	38.0 fc	0.0 fc	N/A	N/A
Property Line	—	0.4 fc	1.4 fc	0.0 fc	N/A	N/A

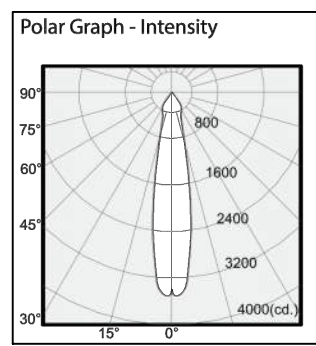


FX7 - BEAM PATTERN

SCALE: N.T.S.

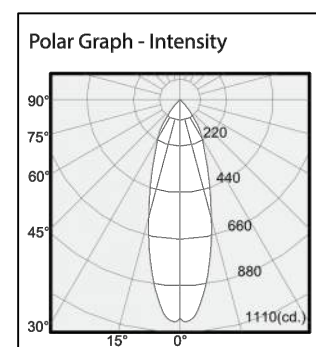


FX8 - BEAM PATTERN

SCALE: N.T.S.

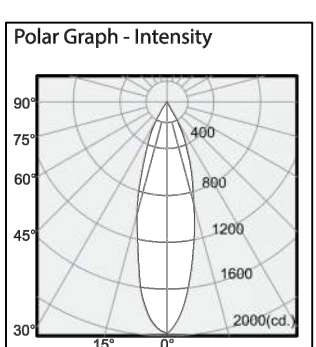

FX10 - BEAM PATTERN

SCALE: N.T.S.

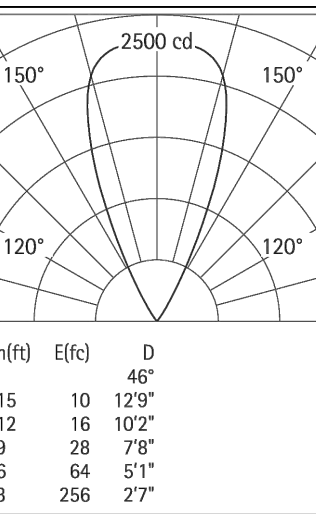

FX12 - BEAM PATTERN

SCALE: N.T.S.

23	04/21/2023	BULLETIN 23
11	02/11/2022	PERMIT COMMENTS 3
7	10/01/2021	PERMIT COMMENTS 2
No.	Date	Description

Revisions

Date: 03/05/2021

Permit Set



PLAN NORTH



THIS DRAWING IS DIAGNOSTIC AND SHOULD BE USED TO DETERMINE THE DESIGN INTENT. THE CONTRACTOR SHALL FIELD VERIFY ALL WORK AND SHALL NOTIFY THE ARCHITECT IMMEDIATELY OF ANY DISCREPANCIES IN THE DOCUMENTS BEFORE PROCEEDING. FAILURE TO DO SO WILL RESULT IN THE CONTRACTOR TAKING FULL RESPONSIBILITY AND LIABILITY FOR ANY DISCREPANCIES. NOTICE: THIS DRAWING AND THE DESIGN ARE THE PROPERTY OF MECHANICAL ELECTRICAL ENGINEERING CONSULTANTS, PC AND NO ALTERATIONS OR TRANSFERS OF WORK ARE PERMITTED. UNLESS WRITTEN APPROVAL IS OBTAINED BY MECHANICAL ELECTRICAL ENGINEERING CONSULTANTS, PC.

ELECTRICAL SITE LIGHTING PLAN

SCALE: 1/8" = 1'-0"